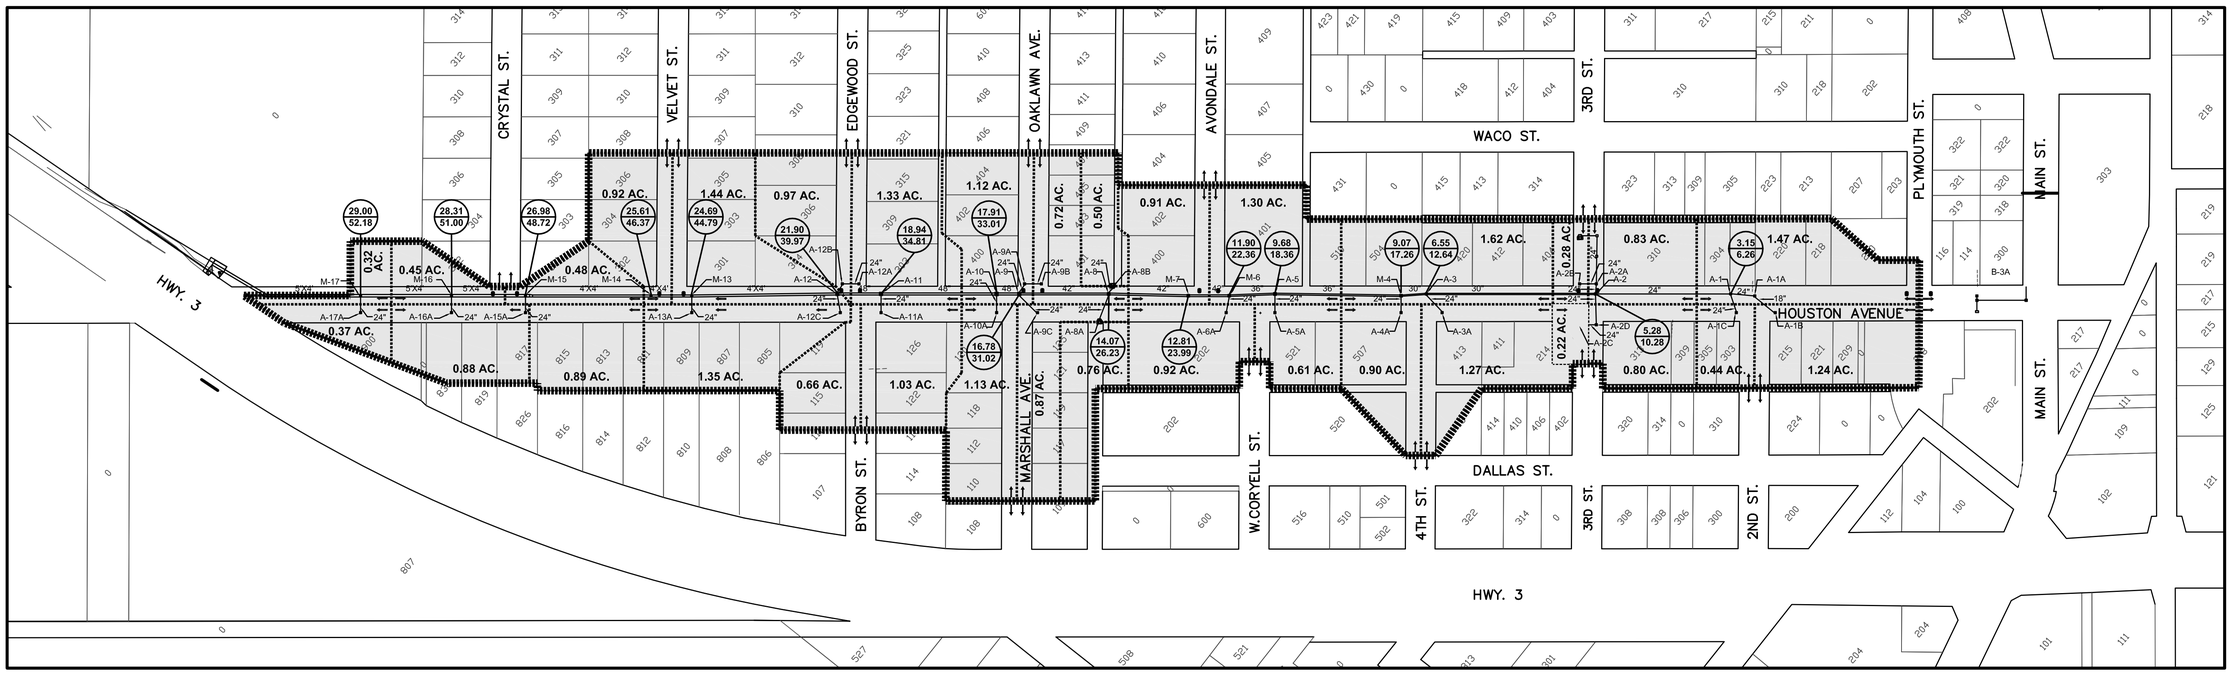

Legend

0.31 / 0.88	Cumulative Area (Acres) / 3 YR FREQ. Runoff (cfs)
DRAINAGE AREA	0.31 ac.
FLOW DIRECTION	←
EXISTING R.O.W.	
DRAINAGE AREA BOUNDARY	
DRAINAGE SUB-AREA BOUNDARY	
PROPOSED C INLET	A-1A
PROPOSED MODIFIED C INLET	M-4
PROPOSED MANHOLE	A-1
PROPOSED STORM SEWER & SIZE	36"

MK.	DESCRIPTION	DATE	DWN.	CHK.

FOR REVIEW ONLY
AUGUST, 2010
JOHN D. RUDLOFF
TX. REG. 83386
NOT FOR BIDDING, OR CONSTRUCTION

HDR | CLAUNCH & MILLER Engineering Consultants
4635 Southwest Freeway, Suite 1000 • Houston, Texas 77027
(713) 622-9264 • Fax (713) 622-9265 • www.clauncheminiller.com
HDR Engineering Inc. Texas Reg. No. F-754

City of League City, Texas

Houston Avenue Paving, Drainage, and Utility Improvements Project

Houston Avenue Overall Drainage Area Map

Job No.: 10-019
Date: August 2010
Dwn By: Paula Hopkins
Chkd By: D. Jorgensen

Scale: HORZ: 150' VERT: ONE INCH
IF ABOVE MARK DOES NOT MEASURE ONE INCH, THEN THIS DWG. NOT TO SCALE

SHEET 5A OF 95